PROPOSED

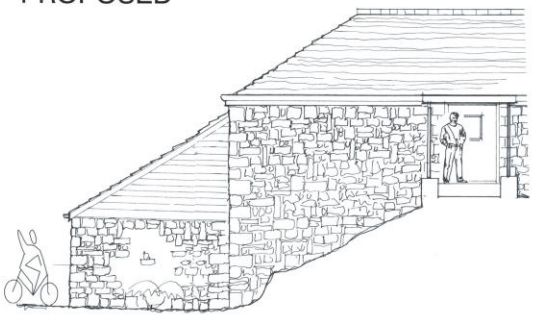

WEST 1/50 @ A1

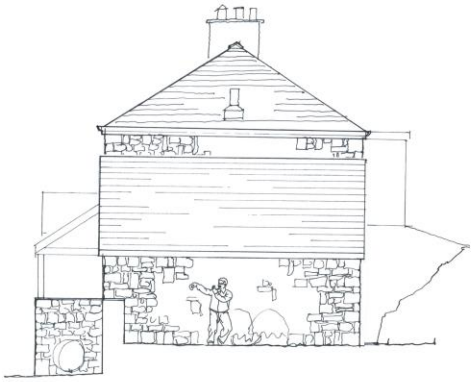

NORTH 1/50 @ A1

EAST 1/50 @ A1

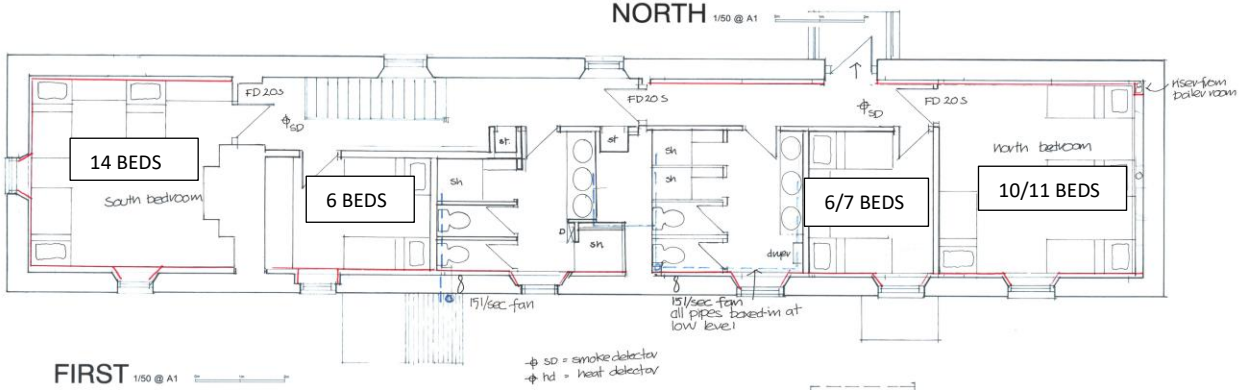

FIRST 1/50 @ A1

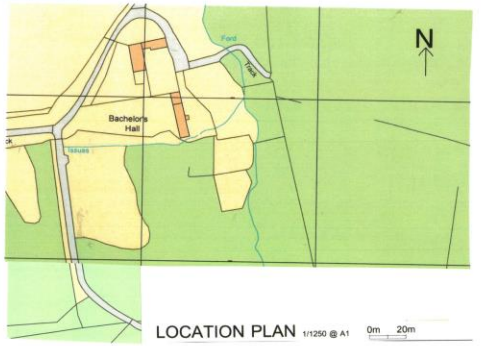

LOCATION PLAN 1/1250 @ A1 0m 20m

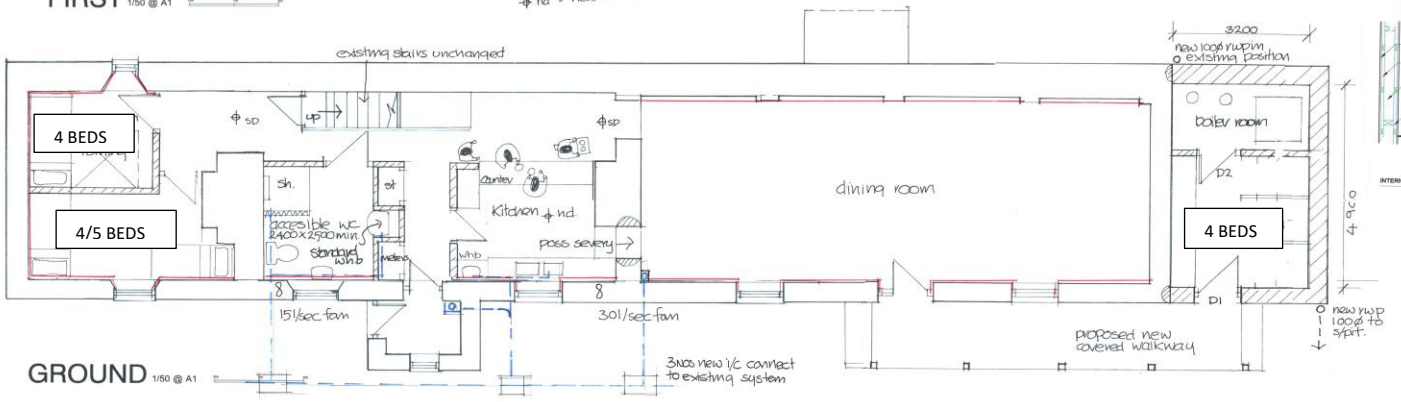

GROUND 1/50 @ A1

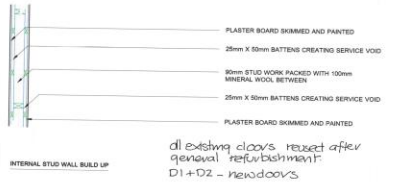

INTERNAL STUD WALL BUILD UP

all existing doors reused after
general refurbishment.
D1+D2 - new doors.

PROJECT
BACHELOR'S HALL
PROPOSED ALTERATIONS
CLIENT
MR J. JACKSON & MISS F. HUTTON

METTERS & WELLBY Ltd
Architects
10 Lansdown Road
Bude
Cornwall
EX23 8BH
Tel: (01288) 352661 / (01288) 356077
Email: mettersandwellby@btconnect.com

Drawing: -	Building Regulations
Date:	February 2019
Scale:	As Shown @ A1
Drg No:	2018-80.BR1
Drawn By:	RW

REVISIONS
Description | Date | Initial

(c) Copyright Metters & Wellby Ltd 2019
Do not scale from drawing. All dimensions to be confirmed on site before commencement.